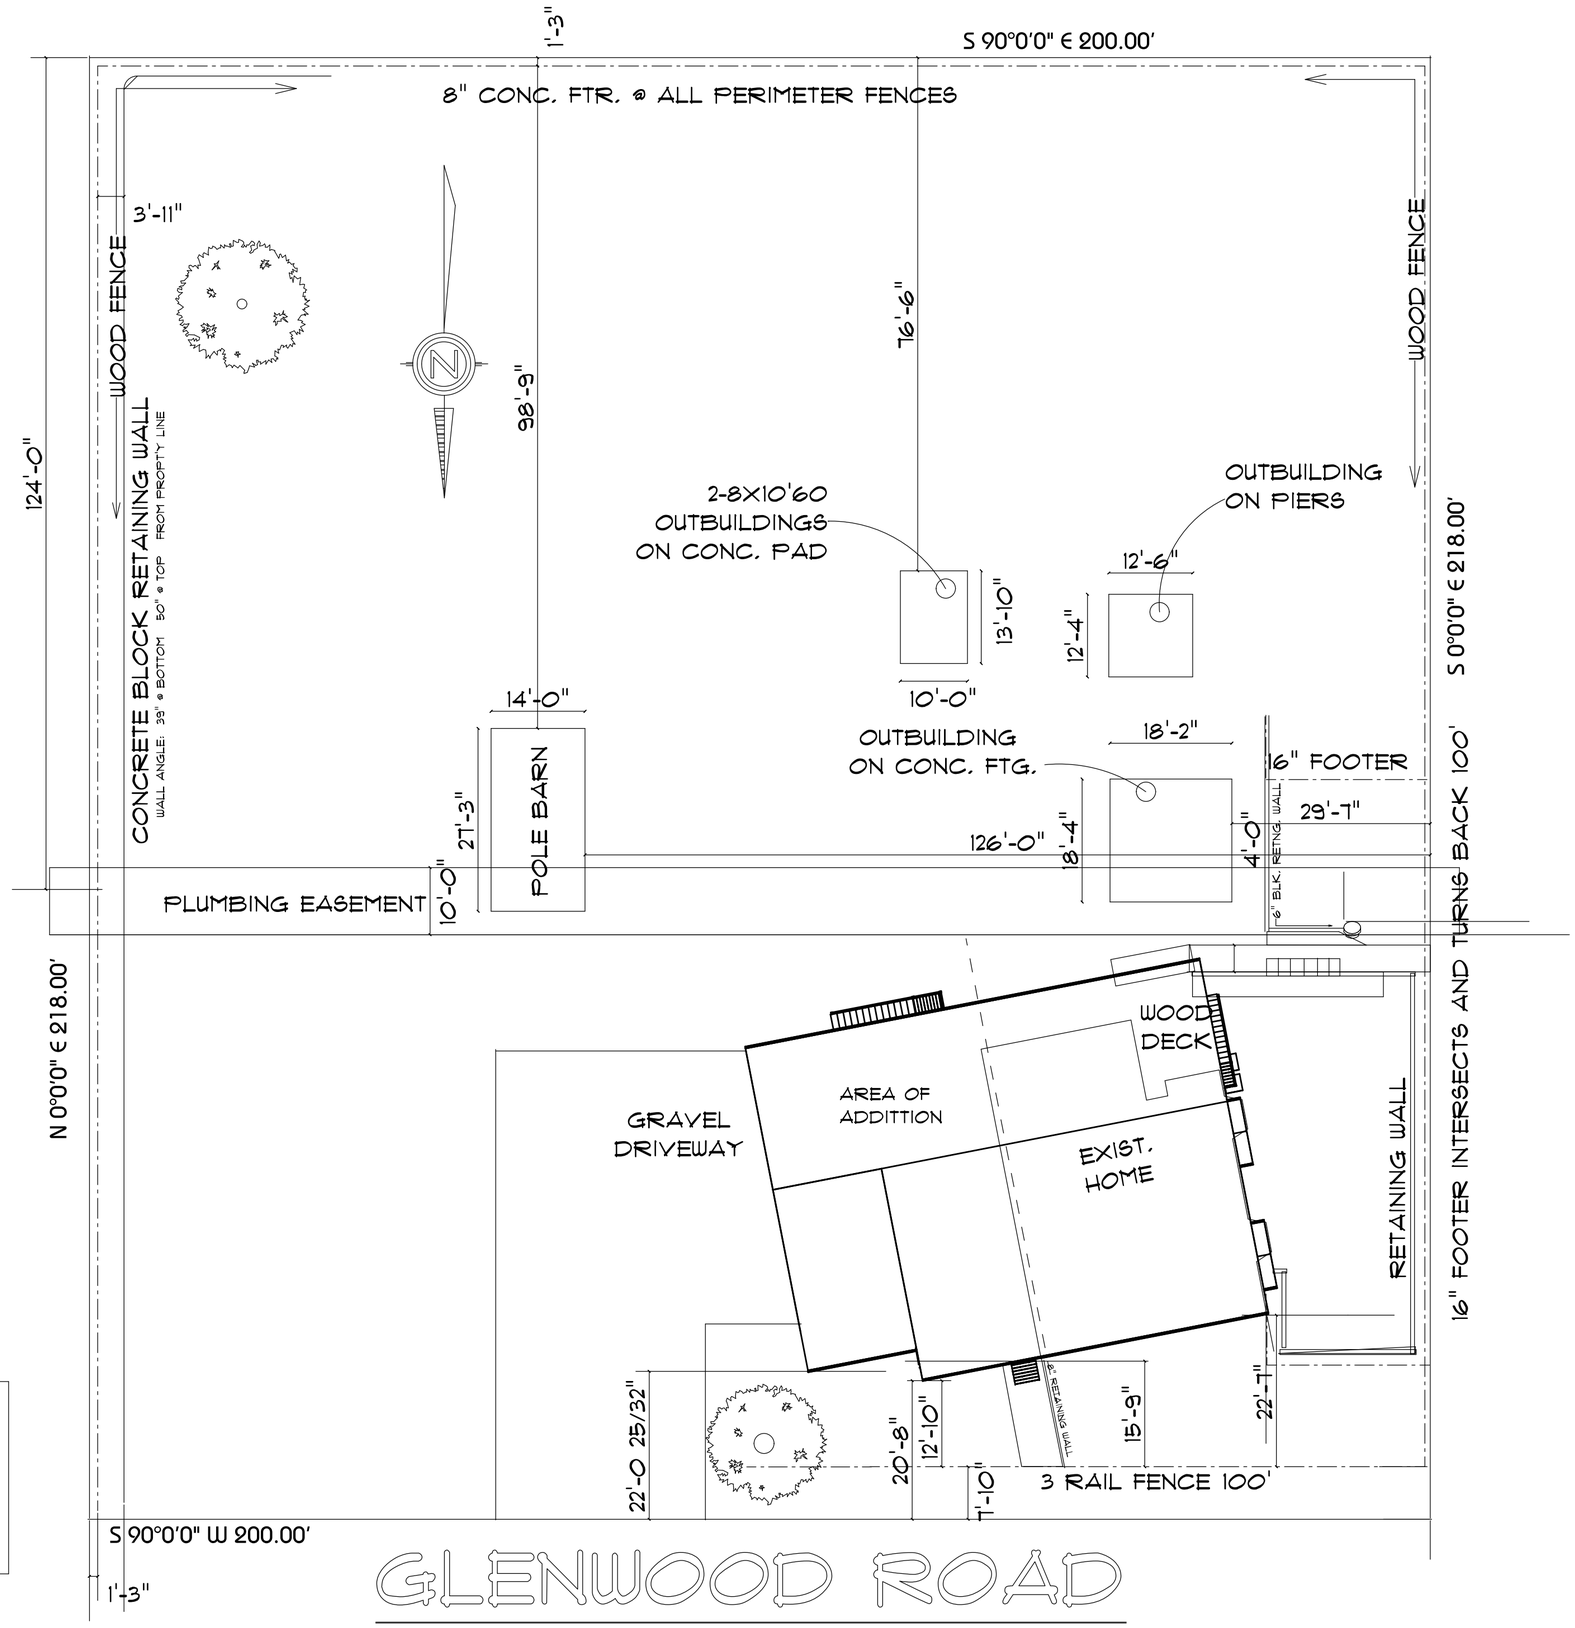

NOTE:

THESE PLANS ARE BASED ON DIMENSIONS PROVIDED BY THE OWNER AND CONDISTIONS OBSERVABLE ON SITE. ACTUAL DIMENSIONS ON SITE MAY VARY FROM THE BUILDING AS DRAWN. CONTRACTOR TO FIELD VERIFY ALL DIMENSIONS AND SITE CONDITIONS PRIOR TO CONSTRUCTION.

9/9

SCALE: 1/16" = 1'-0"
DRAWN BY JW
DATE June 16, 2007

SITE PLAN

GRASS RESIDENCE

549 GLENWOOD RD, GRASS VALLEY, CA 95945
JWHALLDESIGNBUILD.COM/GRASS.HTM

JW HALL
DESIGN/BUILD CONSTRUCTION
1125 BELLO DR., DIXON, CA 95620 916 616 3836