LOT COVERAGE

EXISTING BUILDINGS	2224
TTL COVERED	2224
TTL S.F. LOT	11,770
TOTAL COVERED	19%
TOTAL UNCOVERED	81%

FINISHED SQUARE FOOTAGE CALCULATIONS FOR THIS HOUSE WERE MADE BASED ON PLAN DIMENSIONS ONLY AND MAY VARY FROM THE FINISHED SQUARE FOOTAGE OF THE HOUSE AS BUILT.

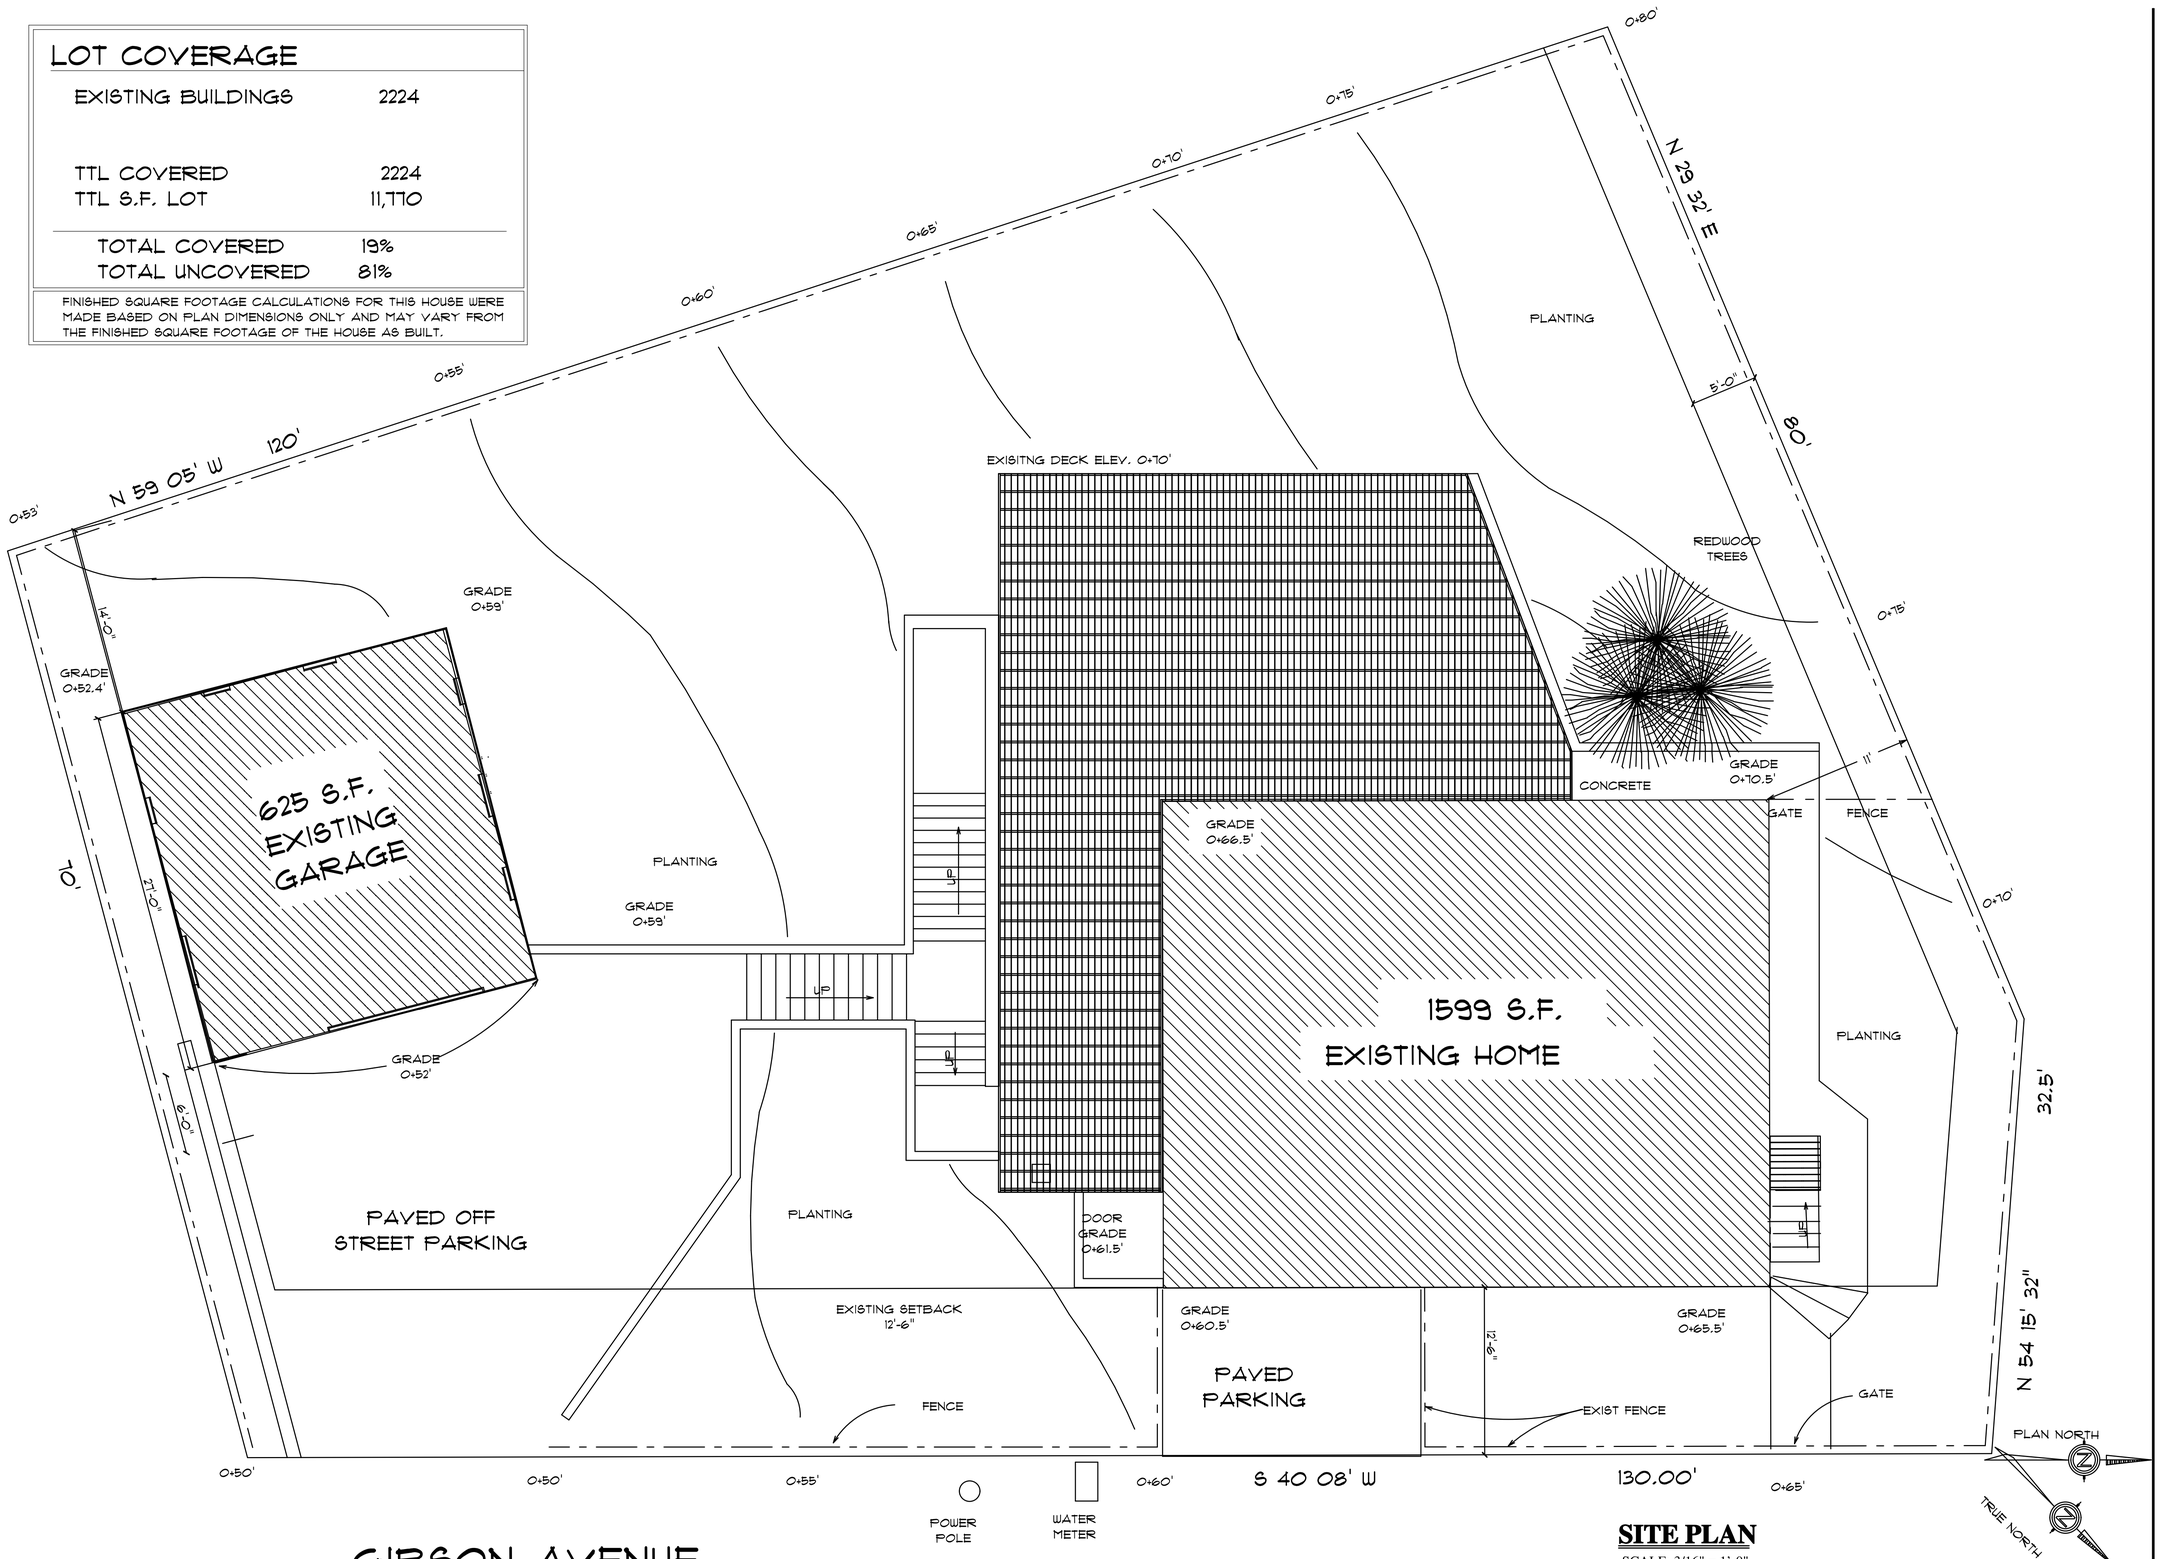

SITE PLAN
SCALE: 3/16" = 1'-0"

JW HALL
DESIGN/BUILD

RESIDENTIAL &
LIGHT COMMERCIAL
DESIGN

513 F STREET
DAVIS, CA
(530) 908-8232
(530) 271-0564 FAX

EDMISTER RESIDENCE

EXISITNG SITE PLAN
FOR
PETER EDMISTER

207 GIBSON AVENUE
MILL VALLEY, CA

APN# 51-272-29

REMARKS	DATE
PRELIMINARY DRAWINGS NOT FOR CONSTRUCTION	
OWNER APPROVAL SET	05-07-07

ALL FIELD CHANGES TO APPROVED SET OF PLANS SHALL BE FIRST APPROVED BY THE LOCAL BUILDING DEPARTMENT. FAILURE TO PROVIDE CHANGES TO THE BUILDING DEPARTMENT WILL BE CAUSE FOR THE DEPARTMENT TO ISSUE A STOP WORK NOTICE.

REMARKS	DATE

CADD FOLDER	EDMISTER
CADD FILE	A-05E
DRAWN BY	JW

EXISTING SITE PLAN

A-5E

WRITTEN DIMENSIONS ON THESE DOCUMENTS SHALL HAVE PRECEDENCE OVER SCALED DIMENSIONS. CONTRACTORS SHALL VERIFY AND BE RESPONSIBLE FOR ALL DIMENSIONS AND CONDITIONS ON THE JOB.

SEQUOIA SUN EXPRESSLY RESERVES ITS COMMON LAW COPYRIGHT AND OTHER PROPERTY RIGHTS IN THESE DOCUMENTS. THESE DOCUMENTS ARE NOT TO BE REPRODUCED, CHANGED, OR COPIED IN ANY FORM OR MANNER WHATSOEVER. NOR ARE THEY TO BE ASSIGNED TO ANY THIRD PARTY WITHOUT FIRST OBTAINING THE EXPRESS WRITTEN PERMISSION AND CONSENT OF SEQUOIA SUN