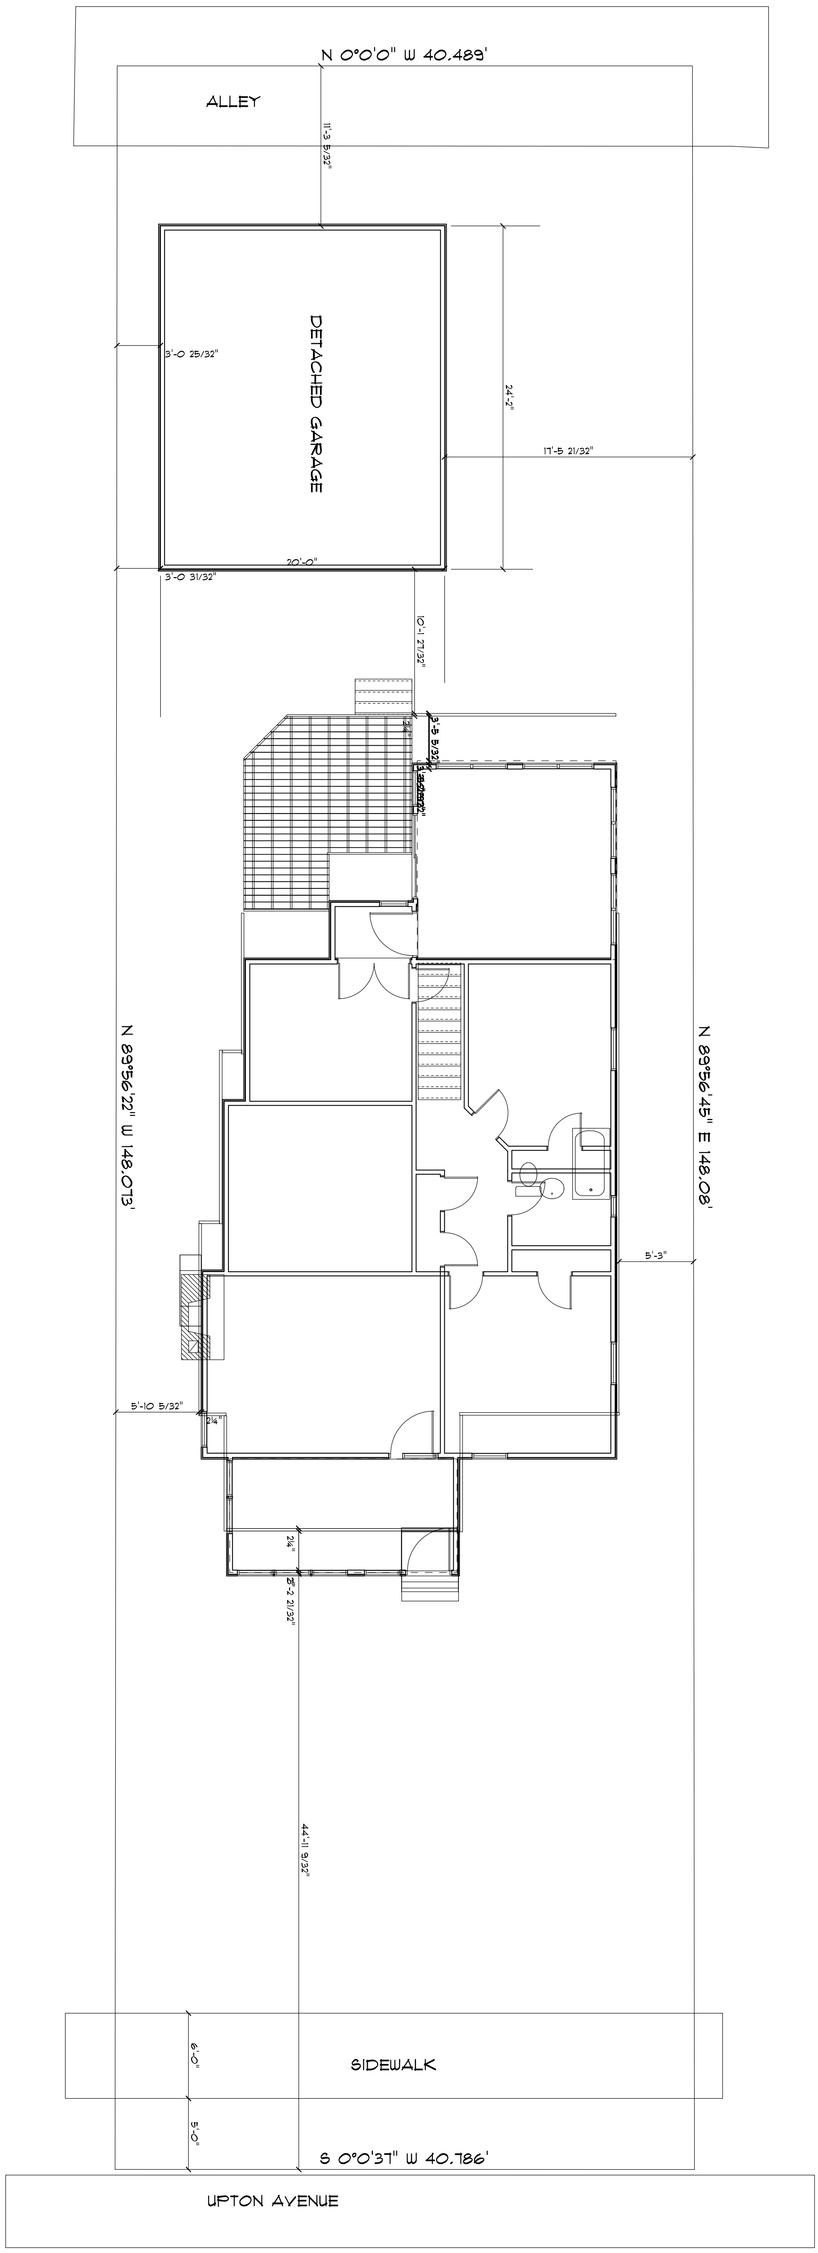

JW HALL DESIGN/BUILD CONSTRUCTION 2420 RR 967, BUDA, TX 78610 512.663.4255	GLOBUS RESIDENCE 5012 UPTON, MINNEAPOLIS, MN WWW.JWHALLDESIGNBUILD.COM/GLOBUS.HTM	SCALE 3/16" = 1' DRAWN BY: JW APPROVED	SITE PLAN	DATE June 08, 2005 REVISED DRAWING#	8/8